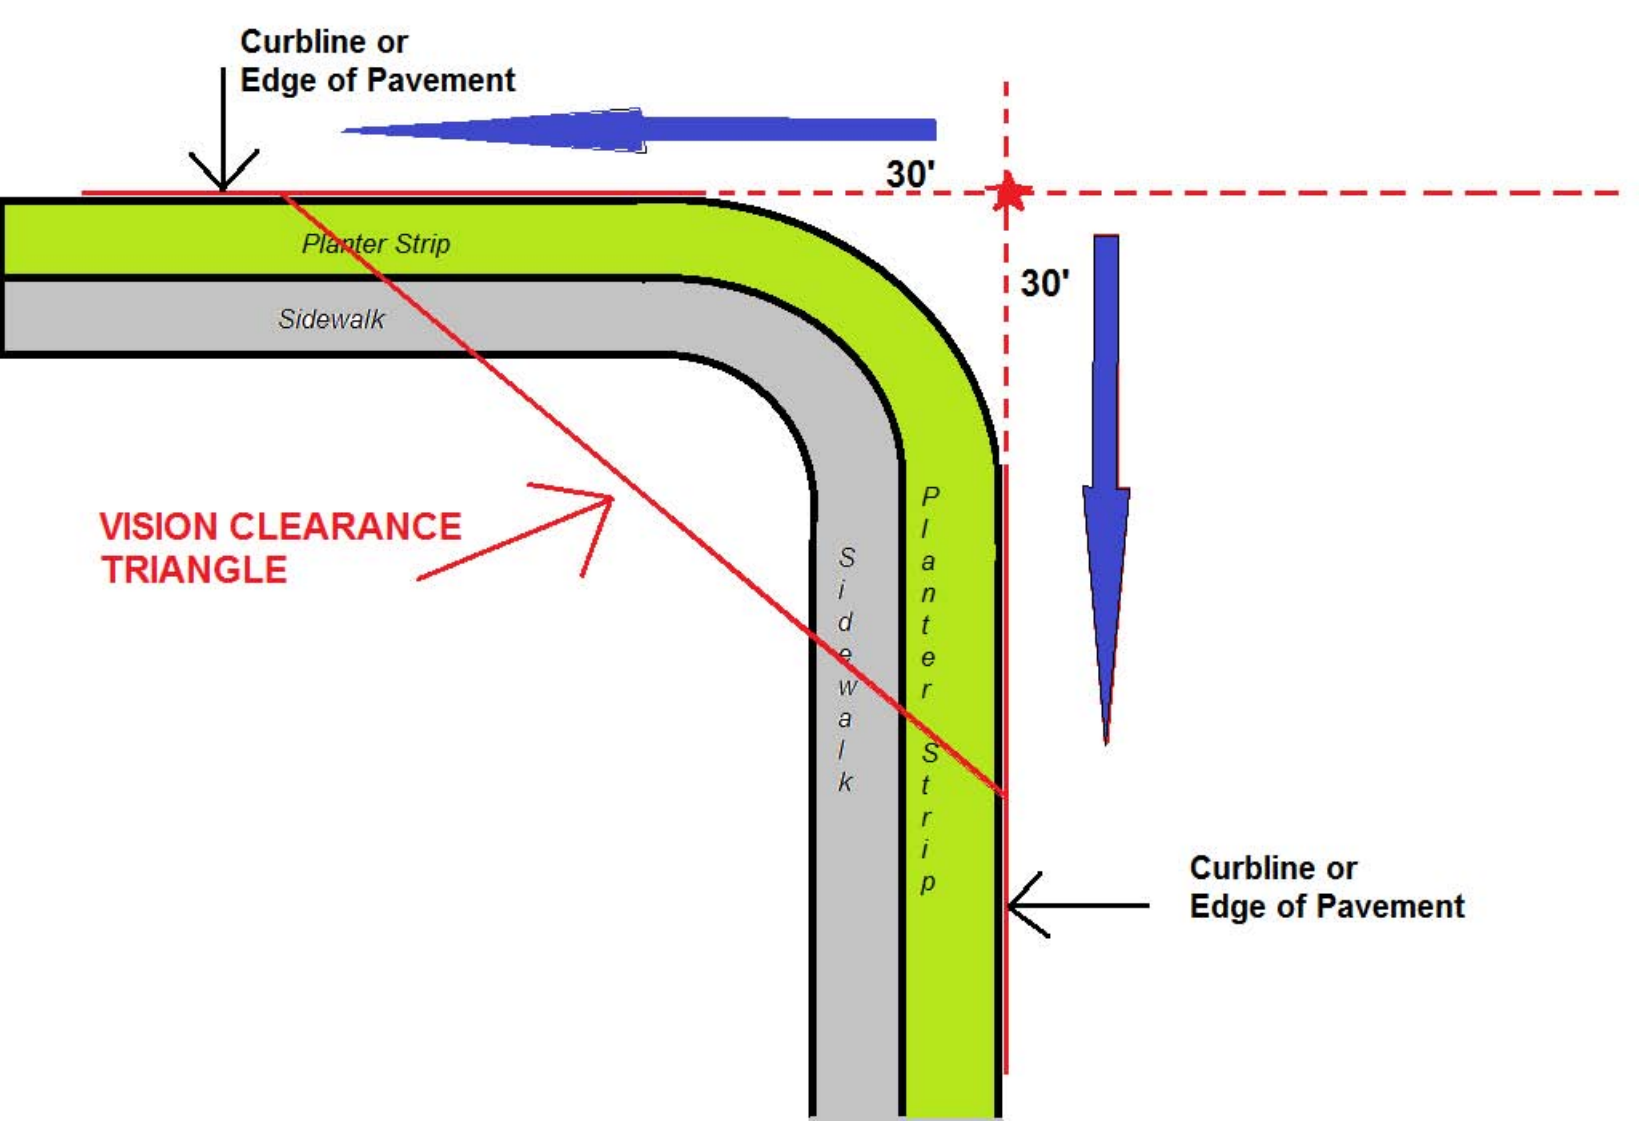
Curbline or
Edge of Pavement
30'
30'
Planter Strip
Sidewalk
VISION CLEARANCE
TRIANGLE
Sidewalk
Planter Strip
Curbline or
Edge of Pavement